snowbird

DATE: APRIL 2010

LEGEND

- ACCESS GATE
- AVALANCHE CONTROL STORAGE
- AVALAUNCHER
- POINT OF DIVERSION
- LIFT
- PROPERTY BOUNDARY
- EXISTING RESORT BOUNDARY
- PROPOSED RESORT BOUNDARY
- COUNTY LINE
- DIRT ROAD
- PAVED ROAD
- SNOWMAKING LINE
- POWER LINE
- HIKING TRAIL
- BIKE TRAIL
- BUILDING
- PROPOSED OUTDOOR DECK FOR GRITTS RESTAURANT
- PROPOSED LIFT MAINTENANCE AND OFFICE EXPANSION
- PROPOSED CREEKSIDE LODGE EXPANSION FOR ADAPTIVE SPORTS PROGRAM
- PROPOSED REMODEL OF MID -GAD RESTAURANT
- PROPOSED YURT
- PROPOSED SUP EXPANSION
- PROPOSED NIGHT LIGHTING
- PROPOSED BEGINNER AREA
- PROPOSED ROAD CONSTRUCTION
- LIFTS TO BE UPGRADED TO DETACHABLE QUAD
- PROPOSED LIFTS
- PROPOSED SNOWMAKING
- PROPOSED SKIWAY
- PROPOSED BIKE TRAILS

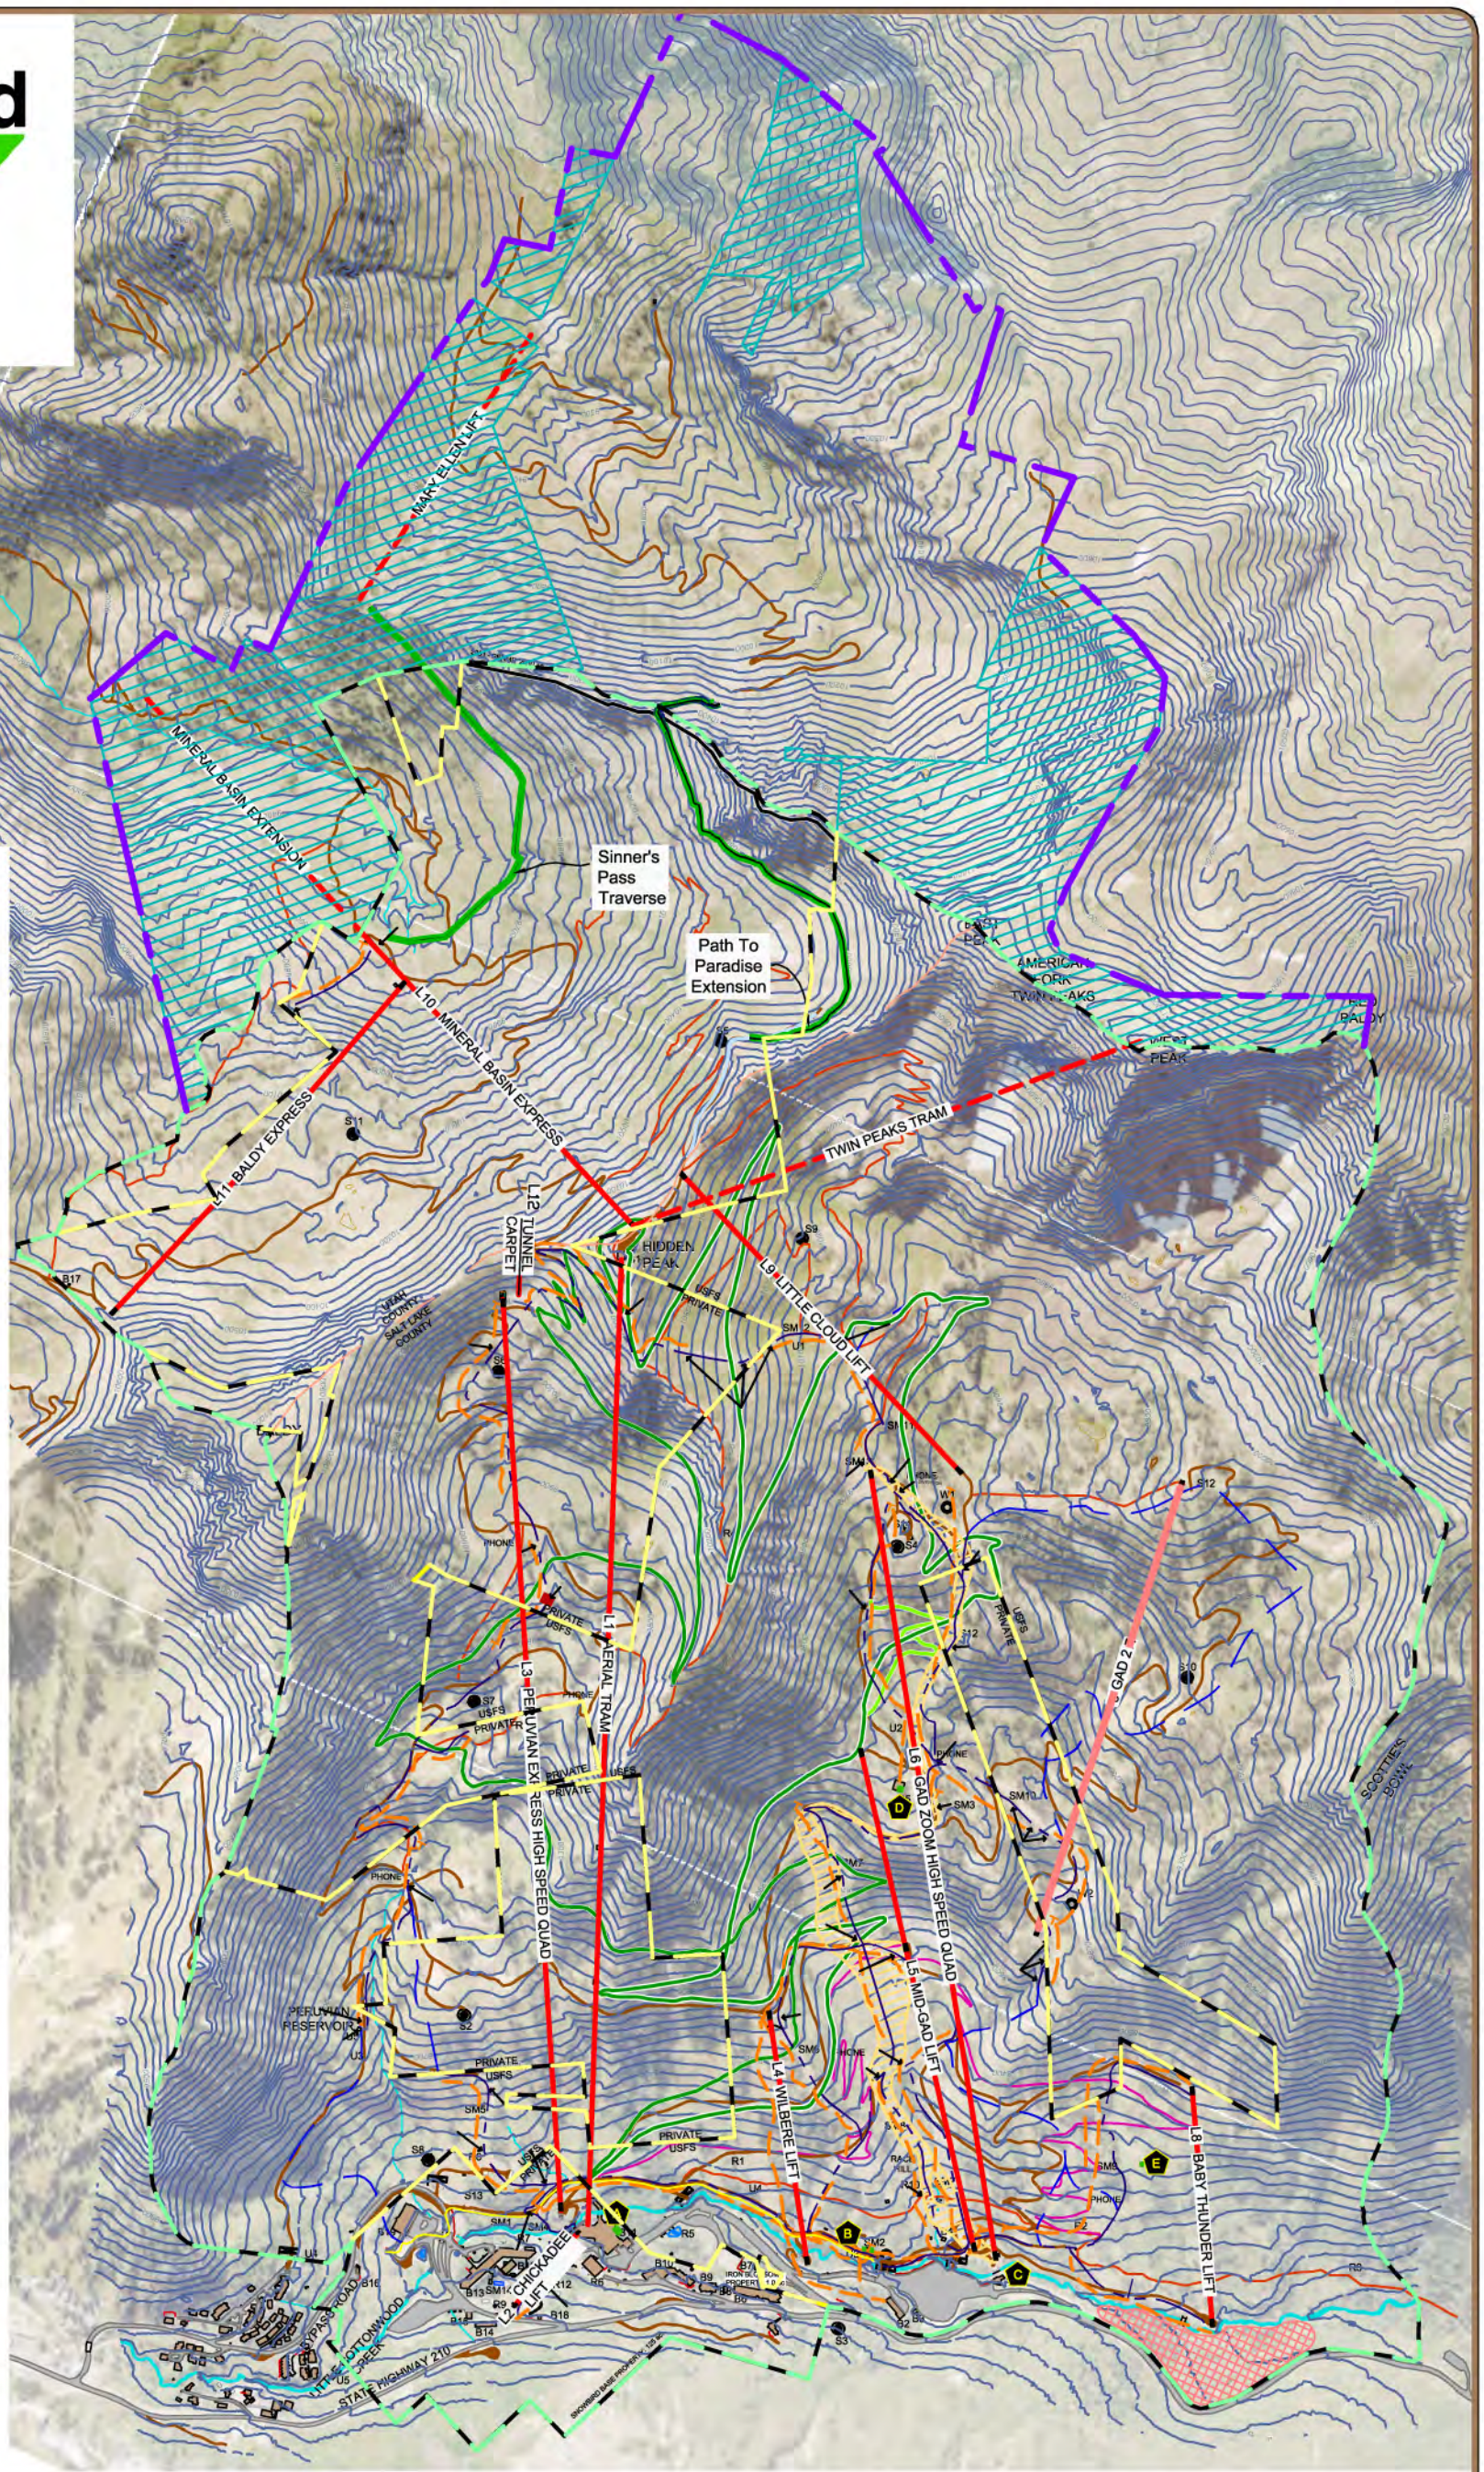

CONTOUR INTERVAL 50'

0 750 1500 3000 ft.

SE GROUP

MASTER DEVELOPMENT PLAN AMENDMENT